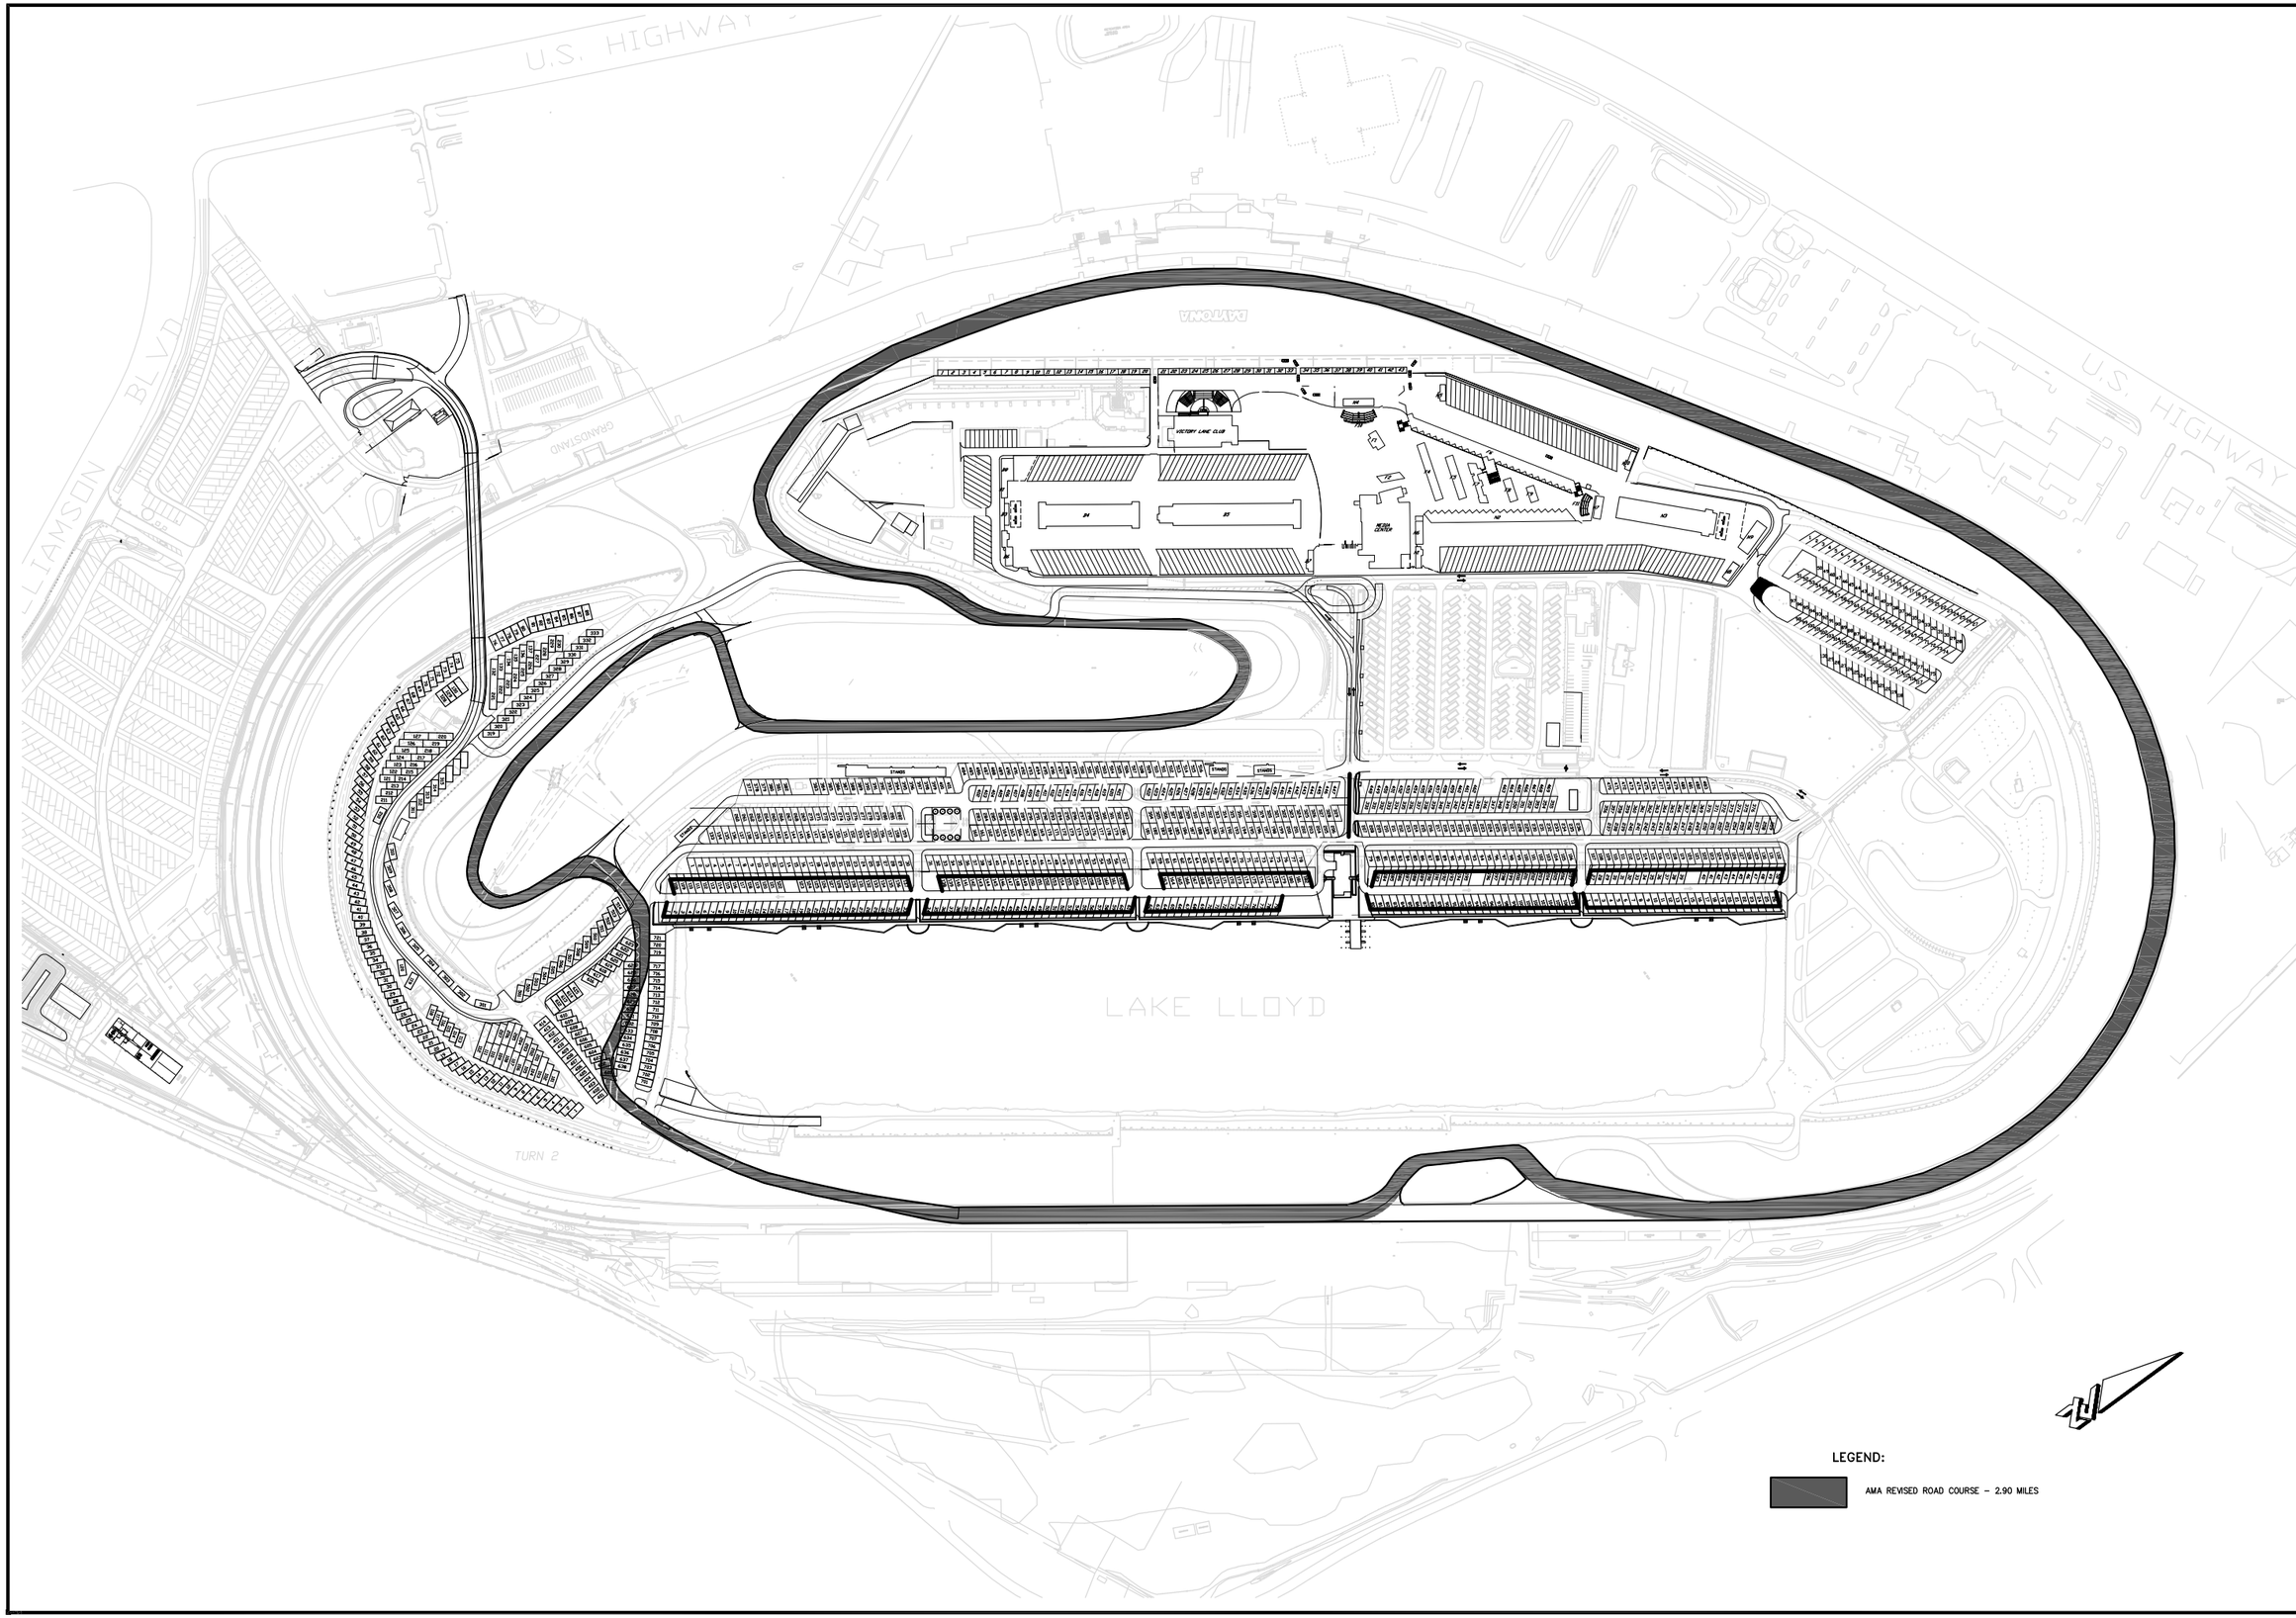

LEGEND:

AMA REVISED ROAD COURSE – 2.90 MILES

© 2007 COHEN & ASSOCIATES INC. 20003

ORMOND BEACH
55 SETON TRAIL ORMOND BEACH FL 32176
(386) 677-2482 FAX (386) 677-2505

ST. AUGUSTINE
4476 U.S. 1 S. STE # 601 ST. AUGUSTINE, FL 32086
(904) 797-1810 FAX (904) 797-4159

AMELIA ISLAND
401 CENTRE ST. STE 307 FERNANDINA BCH, FL 32034
(904) 491-5436 FAX (904) 261-7879

NO.	DATE	DESCRIPTION	BY

REVISIONS:

D.I.S. - INFIELD REDEVELOPMENT

SITE PLAN

REVISED AMA ROAD COURSE

VOLUSIA COUNTY, FLORIDA

CITY OF DAYTONA BEACH

ZEV COHEN & ASSOCIATES, INC.
CIVIL ENGINEERS • LANDSCAPE ARCHITECTS
PLANNERS • TRANSPORTATION • ENVIRONMENTAL
WWW.ZEVCOHEN.COM

PROJECT NO: 04163
ISSUE DATE: 06/18/07
DESIGNED BY: BB
DRAFTED BY: CHR
CHECKED BY: BB
DRAWING FILE: 04163AMRDCLS-REV
XREFS:

FILE LOCATION 16–3

SEAL

NOT VALID WITHOUT EMBOSSED SEAL

SCALE: 1"=200'

SHEET 1 OF 1